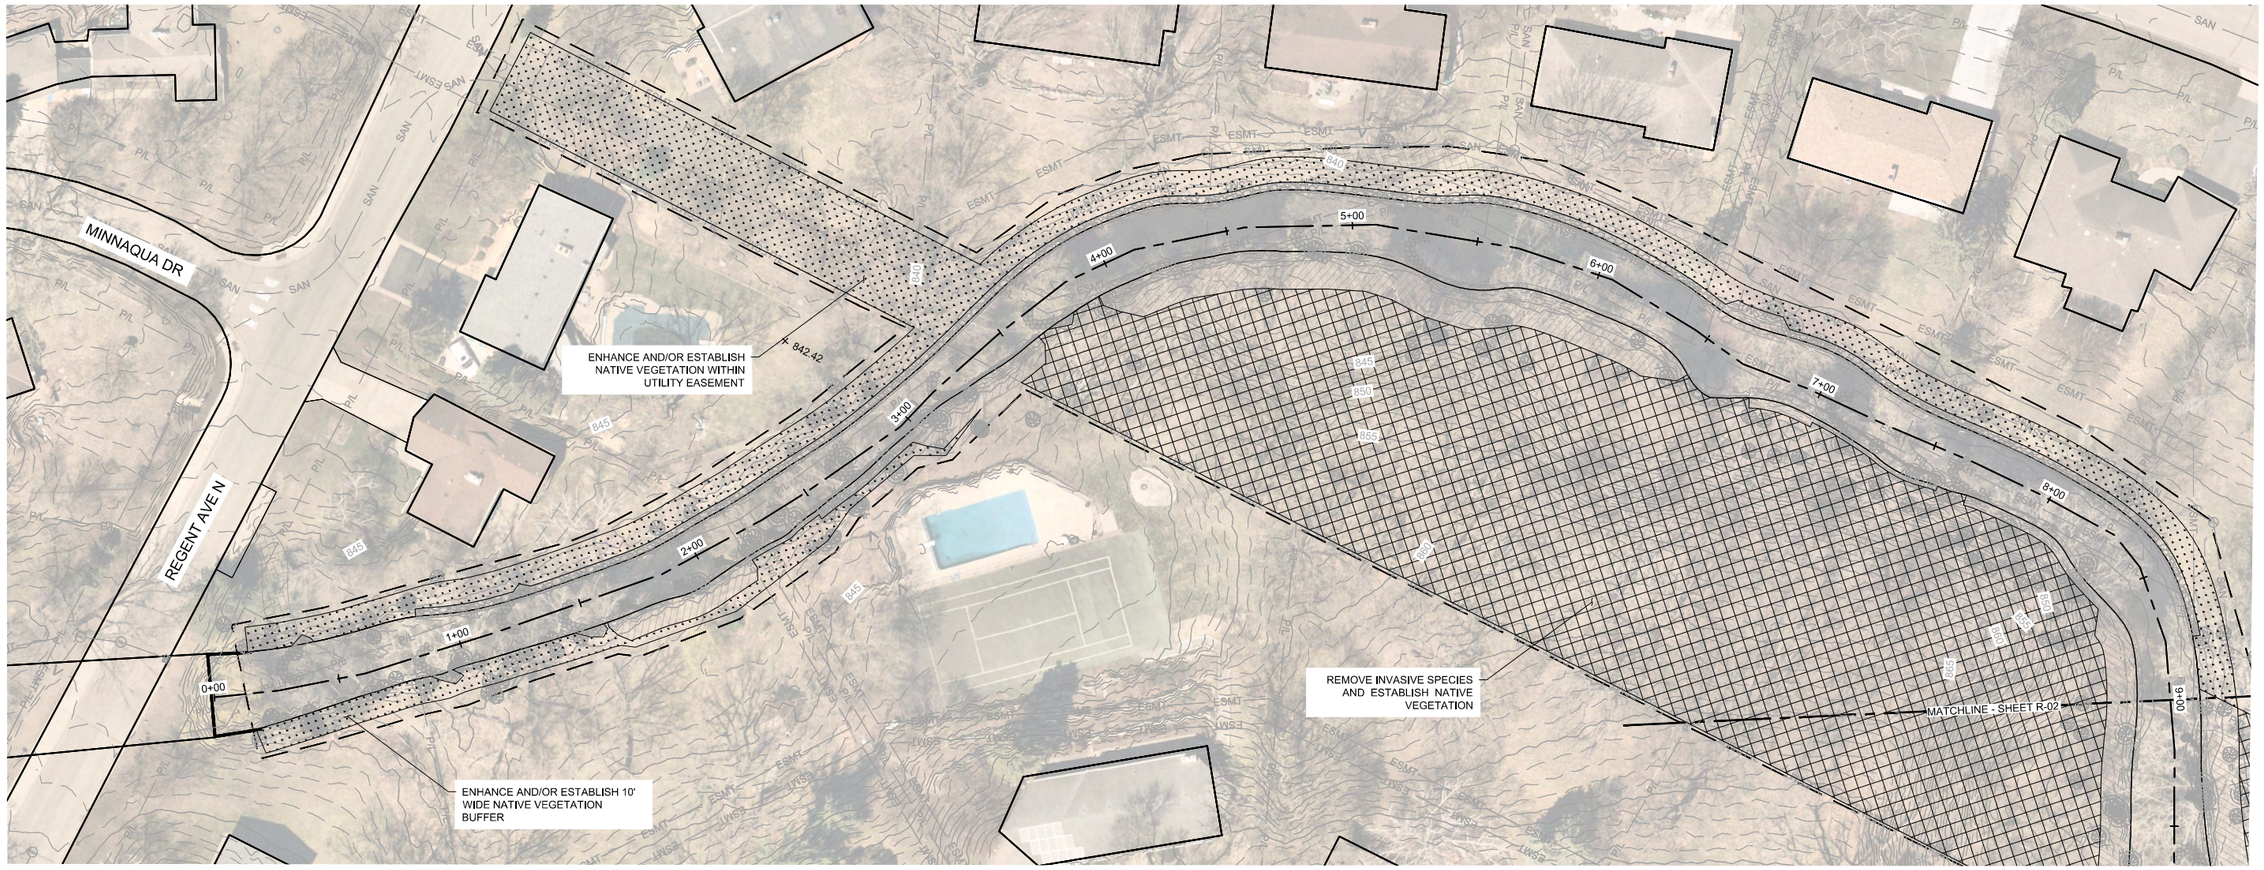


1 PLAN: BASSETT CREEK VEGETATION RESTORATION (STA. 0+00 TO 9+00)

0 30 60
SCALE IN FEET

50% DESIGN
ISSUED FOR REVIEW
NOT FOR CONSTRUCTION

I HEREBY CERTIFY THAT THIS PLAN, SPECIFICATION, OR REPORT WAS PREPARED BY ME OR UNDER MY DIRECT SUPERVISION AND THAT I AM A DULY LICENSED PROFESSIONAL ENGINEER UNDER THE LAWS OF THE STATE OF MINNESOTA.

PRINTED NAME -

SIGNATURE

DATE - LICENSE # -

#	BY	CHK	APP	DATE	RELEASE/REVISION DESCRIPTION
-	-	-	-	-	-
-	-	-	-	-	-
-	-	-	-	-	-
-	-	-	-	-	-
-	-	-	-	-	-
A	EPF	JCO	JCO	06/20/2025	ISSUED FOR REVIEW

BARR ENGINEERING CO.
4300 MARKETPOINTE DRIVE
SUITE 200
MINNEAPOLIS, MN 55435


PH: 1-800-632-2277
WWW.BARR.COM
MINNESOTA ENGINEERING FIRM
NUMBER 10104111545

BASSETT CREEK WATERSHED MANAGEMENT COMMISSION
GOLDEN VALLEY, MINNESOTA

BASSETT CREEK MAIN STEM RESTORATION - PHASE 2
GOLDEN VALLEY, MINNESOTA
VEGETATION RESTORATION PLAN
(STA. 0+00 TO 9+00)

BARR PROJECT # 23272114.00
DWG # R-01
REV # A

ORIGINAL DRAWING SIZE: ANSI FULL BLEED B (11.00" X 17.00 INCHES) PLOT SCALE: 1:2 PLOT DATE: 7/9/2025 1:01 PM
CADD USER: CULLON R. MARTIN FILE: M:\ESS\BRN\23272\114.00\23272114_RAX.DWG

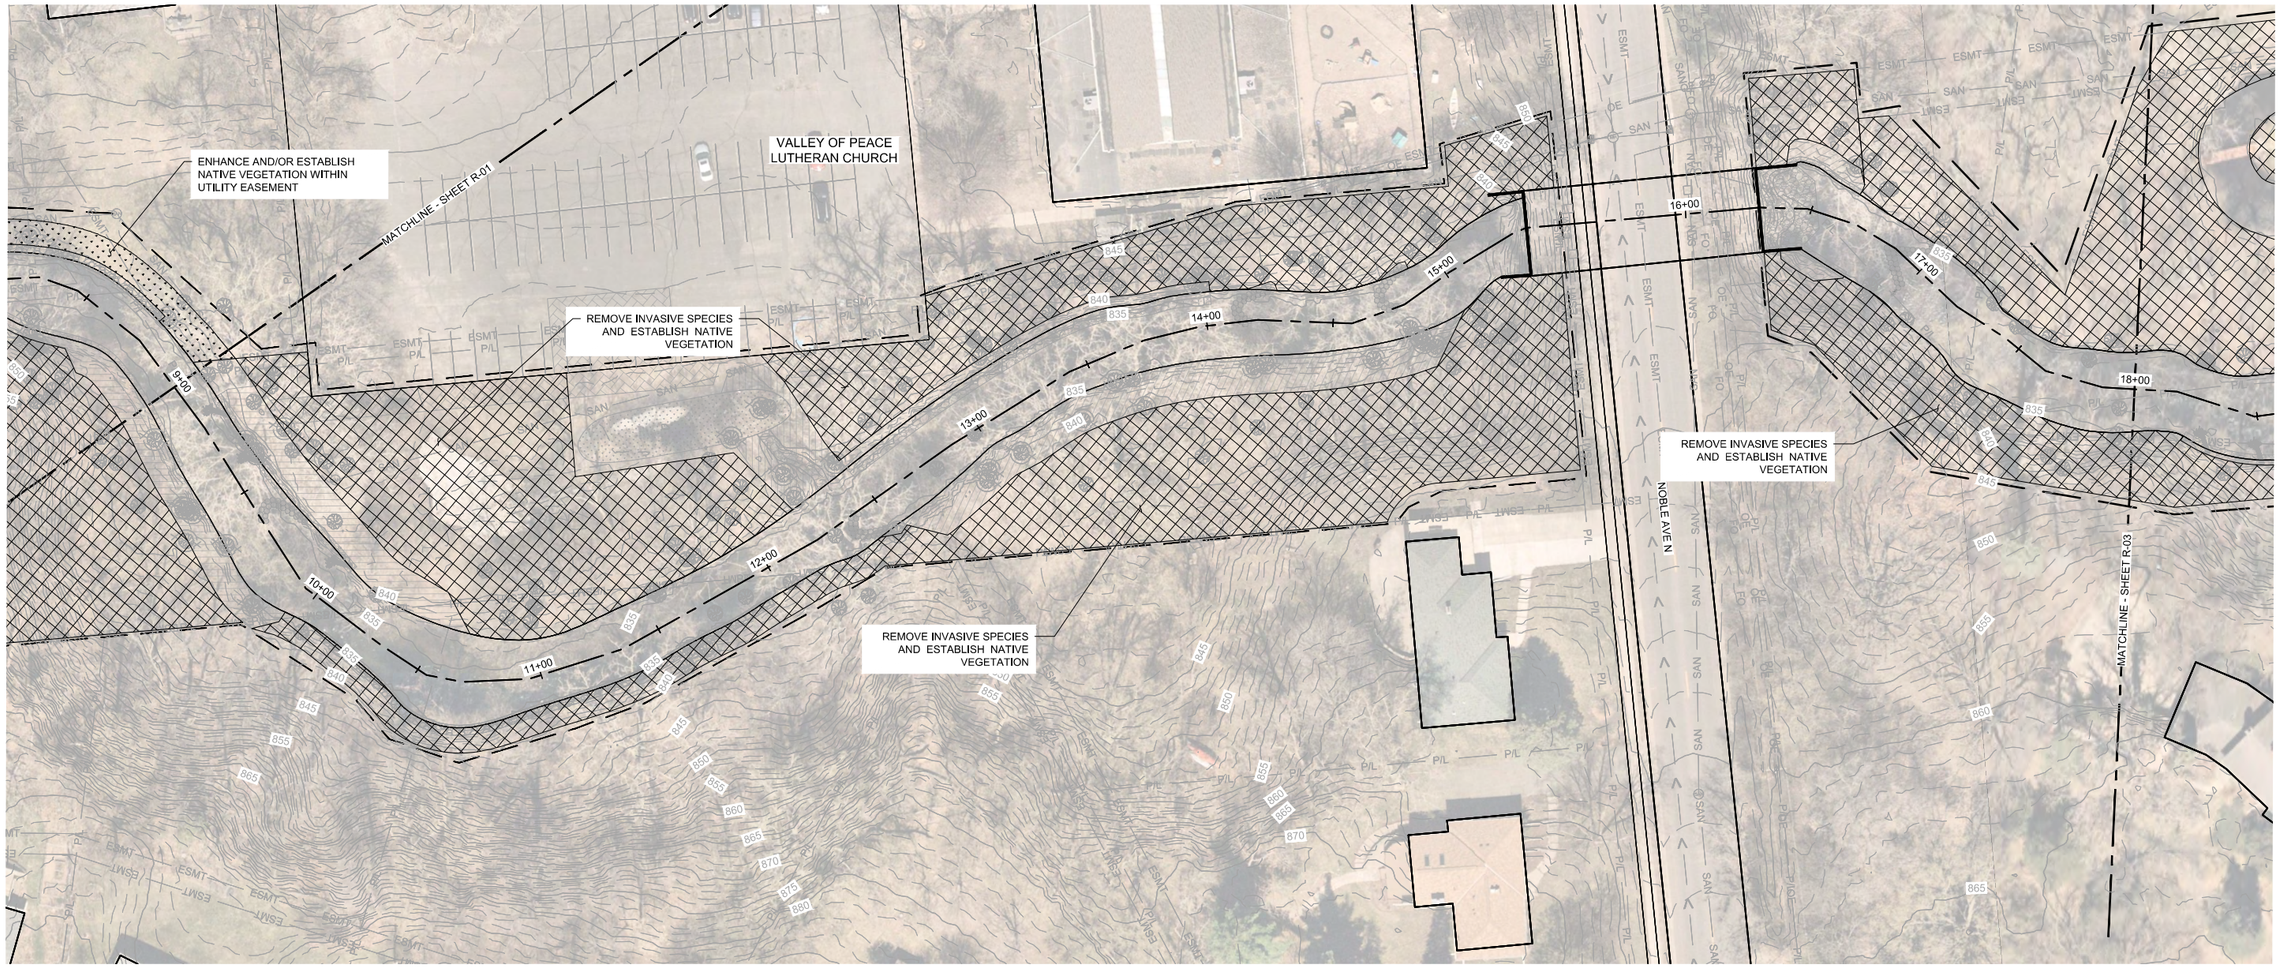

1 PLAN: BASSETT CREEK VEGETATION RESTORATION (STA. 9+00 TO 18+00)

0 30 60
SCALE IN FEET

50% DESIGN
ISSUED FOR REVIEW
NOT FOR CONSTRUCTION

I HEREBY CERTIFY THAT THIS PLAN, SPECIFICATION, OR REPORT WAS PREPARED BY ME OR UNDER MY DIRECT SUPERVISION AND THAT I AM A DULY LICENSED PROFESSIONAL ENGINEER UNDER THE LAWS OF THE STATE OF MINNESOTA.

PRINTED NAME -

SIGNATURE

DATE - LICENSE # -

#	BY	CHK	APP	DATE	RELEASE/REVISION DESCRIPTION
-	-	-	-	-	-
-	-	-	-	-	-
-	-	-	-	-	-
-	-	-	-	-	-
-	-	-	-	-	-
A	EPF	JCO	JCO	06/20/2025	ISSUED FOR REVIEW

BARR ENGINEERING CO.
4300 MARKETPOINTE DRIVE
SUITE 200
MINNEAPOLIS, MN 55435


PH: 1-800-632-2277
WWW.BARR.COM
MINNESOTA ENGINEERING FIRM
NUMBER 10104111545

BASSETT CREEK WATERSHED MANAGEMENT COMMISSION
GOLDEN VALLEY, MINNESOTA

BASSETT CREEK MAIN STEM RESTORATION - PHASE 2
GOLDEN VALLEY, MINNESOTA
VEGETATION RESTORATION PLAN
(STA. 9+00 TO 18+00)

BARR PROJECT # 23272114.00
DWG # R-02
REV # A

ORIGINAL DRAWING SIZE: ANSI FULL BLEED B (11.00" X 17.00" INCHES) PLOT SCALE: 1:2 PLOT DATE: 7/9/2025 1:04 PM
CAD USER: DILLON.R.MARTIN FILE: N:\DESIGN\23272114.00\D02\23272114_R-XX.DWG

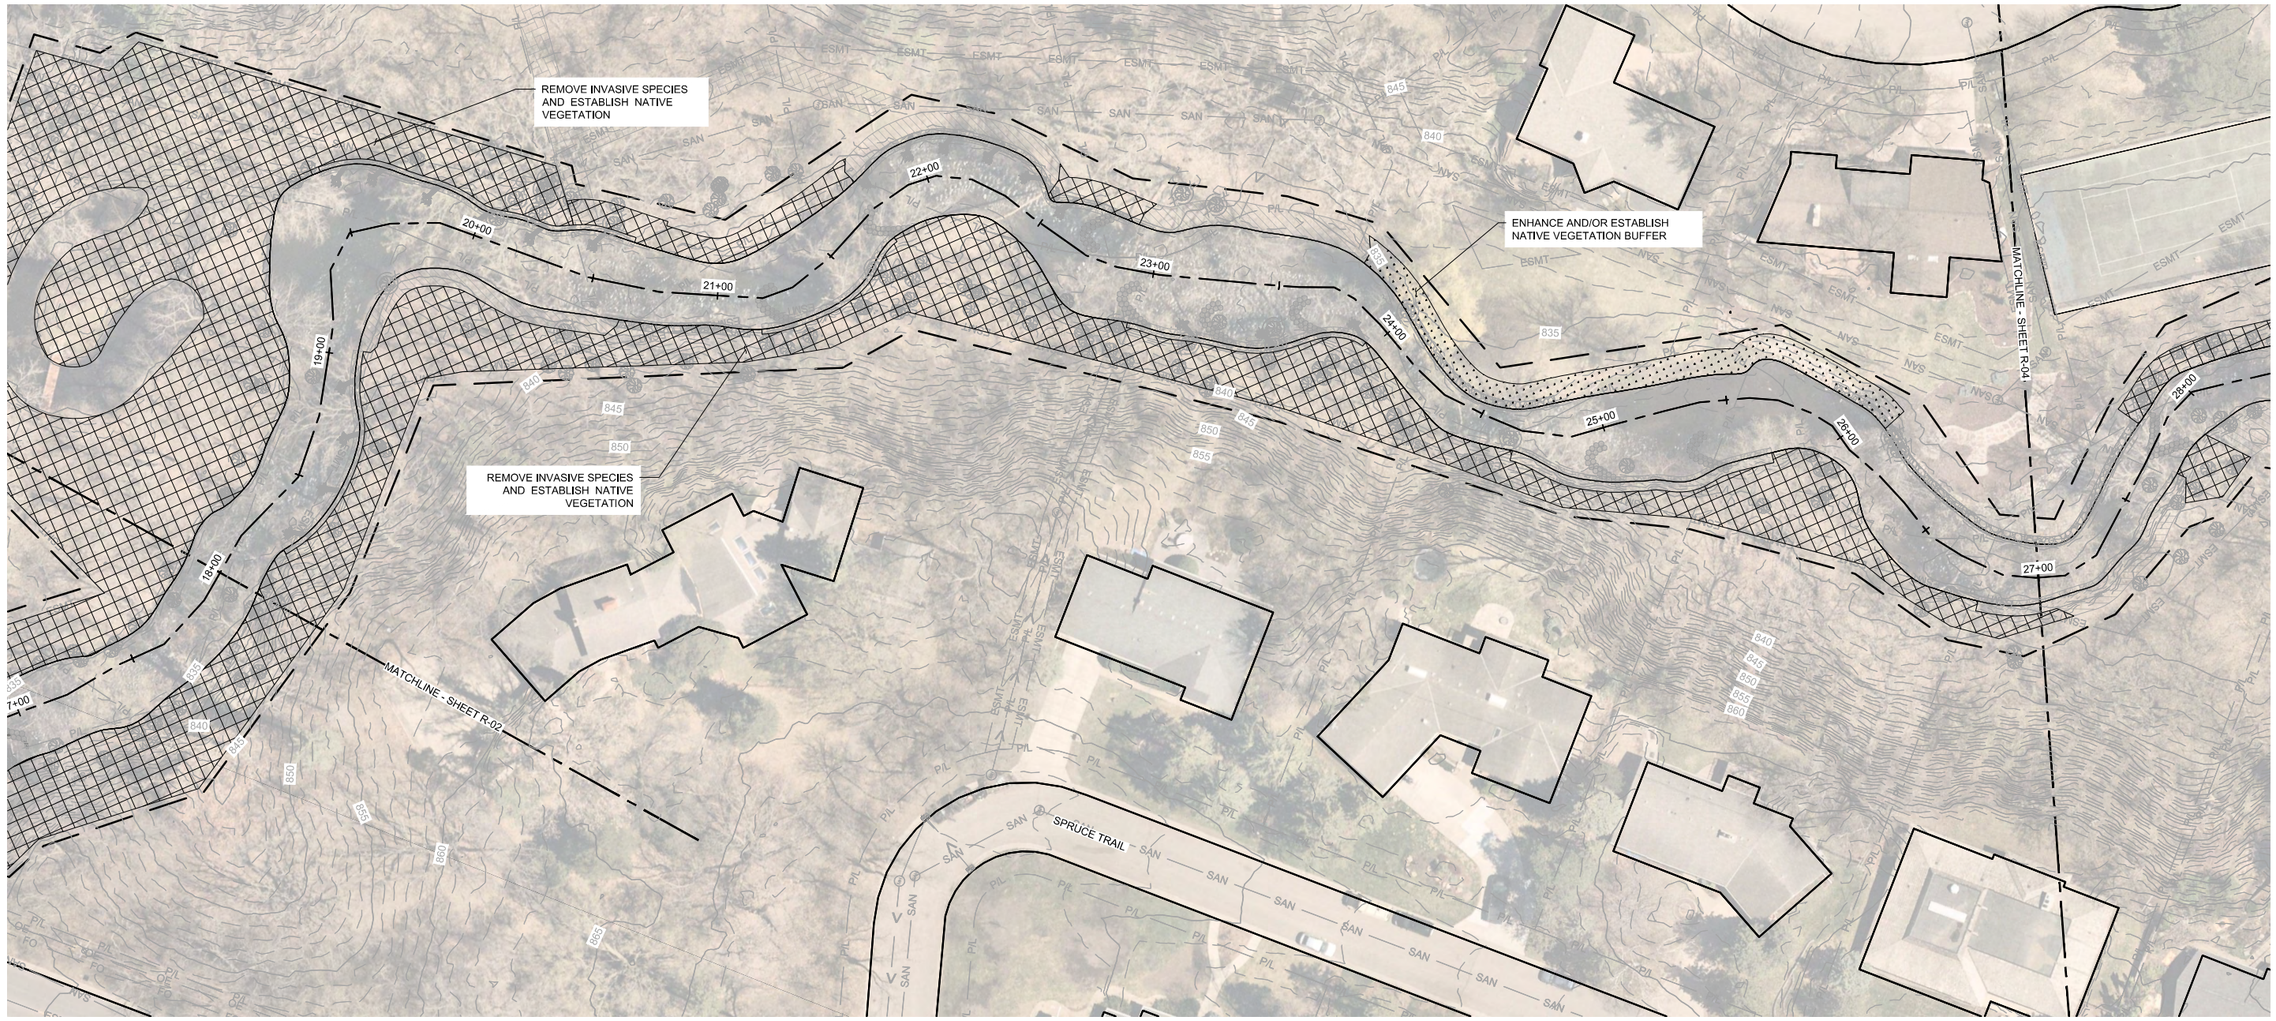

1 PLAN: BASSETT CREEK VEGETATION RESTORATION (STA. 19+00 TO 27+00)

0 30 60
SCALE IN FEET

50% DESIGN
ISSUED FOR REVIEW
NOT FOR CONSTRUCTION

I HEREBY CERTIFY THAT THIS PLAN, SPECIFICATION, OR REPORT WAS PREPARED BY ME OR UNDER MY DIRECT SUPERVISION AND THAT I AM A DULY LICENSED PROFESSIONAL ENGINEER UNDER THE LAWS OF THE STATE OF MINNESOTA.

PRINTED NAME -

SIGNATURE

DATE -, LICENSE # -

#	BY	CHK	APP	DATE	RELEASE/REVISION DESCRIPTION
-	-	-	-	-	-
-	-	-	-	-	-
-	-	-	-	-	-
-	-	-	-	-	-
-	-	-	-	-	-
A	EPF	JCO	JCO	06/20/2025	ISSUED FOR REVIEW


BARR®
BARR ENGINEERING CO.
4300 MARKETPOINTE DRIVE
SUITE 200
MINNEAPOLIS, MN 55435
PH: 1-800-632-2277
WWW.BARR.COM
MINNESOTA ENGINEERING FIRM
NUMBER 10104111545

BASSETT CREEK WATERSHED MANAGEMENT COMMISSION
GOLDEN VALLEY, MINNESOTA

BASSETT CREEK MAIN STEM RESTORATION - PHASE 2
GOLDEN VALLEY, MINNESOTA
VEGETATION RESTORATION PLAN
(STA. 18+00 TO 27+00)

BARR PROJECT # 23272114.00
DWG # R-03
REV # A

ORIGINAL DRAWING SIZE: ANSI FULL BLEED B (11.00 X 17.00 INCHES) | PLOT SCALE: 1:2 | PLOT DATE: 7/9/2025 1:52 PM
CADD USER: DILLON R. MARTIN | FILE: M:\ES\BKM\23272114.00\23272114_R-XX.DWG

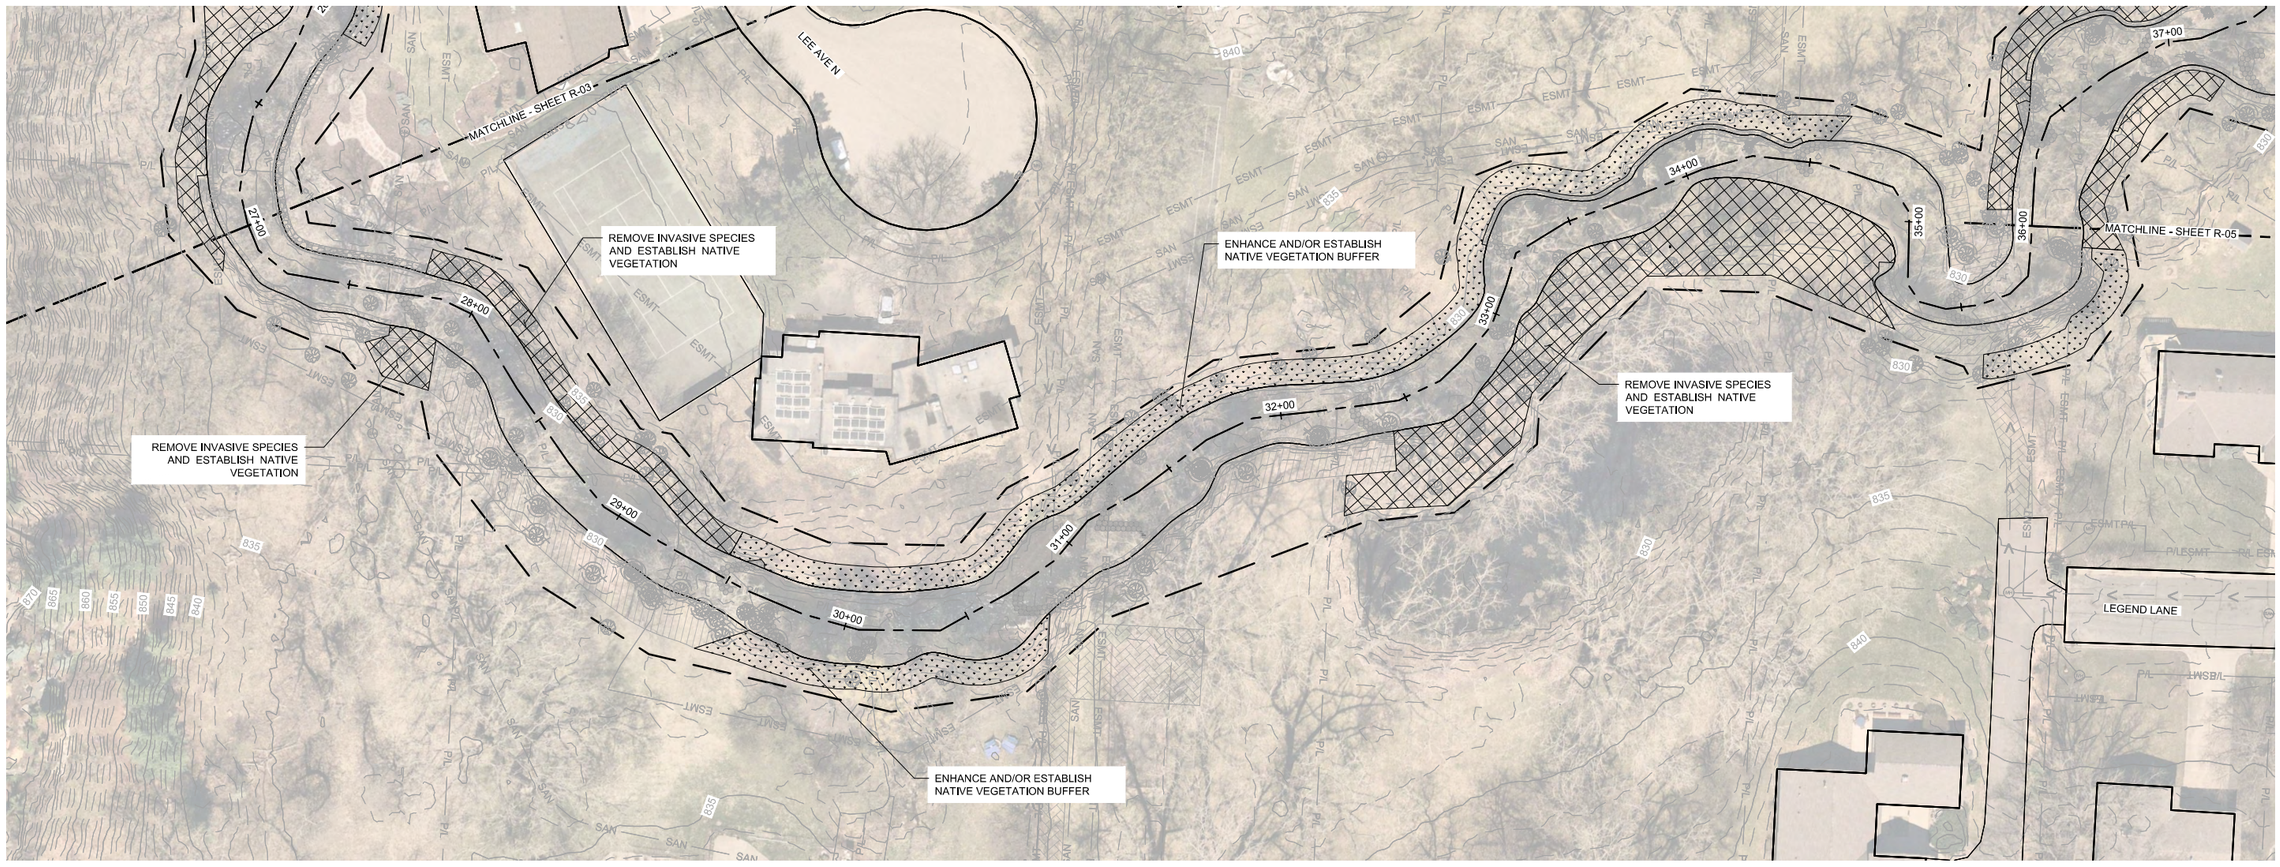

1 / - PLAN: BASSETT CREEK VEGETATION RESTORATION (STA. 27+00 TO 36+00)

0 30 60
SCALE IN FEET

50% DESIGN
ISUUED FOR REVIEW
NOT FOR CONSTRUCTION

I HEREBY CERTIFY THAT THIS PLAN, SPECIFICATION, OR REPORT WAS PREPARED BY ME OR UNDER MY DIRECT SUPERVISION AND THAT I AM A DULY LICENSED PROFESSIONAL ENGINEER UNDER THE LAWS OF THE STATE OF MINNESOTA.

PRINTED NAME -

SIGNATURE

DATE - LICENSE # -

#	BY	CHK	APP	DATE	RELEASE/REVISION DESCRIPTION
-	-	-	-	-	-
-	-	-	-	-	-
-	-	-	-	-	-
-	-	-	-	-	-
-	-	-	-	-	-
A	EPF	JCO	JCO	06/20/2025	ISSUED FOR REVIEW

BARR ENGINEERING CO.
4300 MARKETPOINTE DRIVE
SUITE 200
MINNEAPOLIS, MN 55435


PH: 1-800-632-2277
WWW.BARR.COM
MINNESOTA ENGINEERING FIRM
NUMBER 10104111545

BASSETT CREEK WATERSHED MANAGEMENT COMMISSION
GOLDEN VALLEY, MINNESOTA

BASSETT CREEK MAIN STEM RESTORATION - PHASE 2
GOLDEN VALLEY, MINNESOTA
VEGETATION RESTORATION PLAN
(STA. 27+00 TO 36+00)

BARR PROJECT # 23272114.00
DWG # R-04
REV # A

ORIGINAL DRAWING SIZE: ANSI FULL BLEED B (11.00" X 17.00) INCHES | PLOT SCALE: 1:2 | PLOT DATE: 7/9/2025 3:34 PM
CADD USER: DILLON R. MARTIN | FILE: M:\ESS\MN\23\23272114.00\23272114_R-XX.DWG

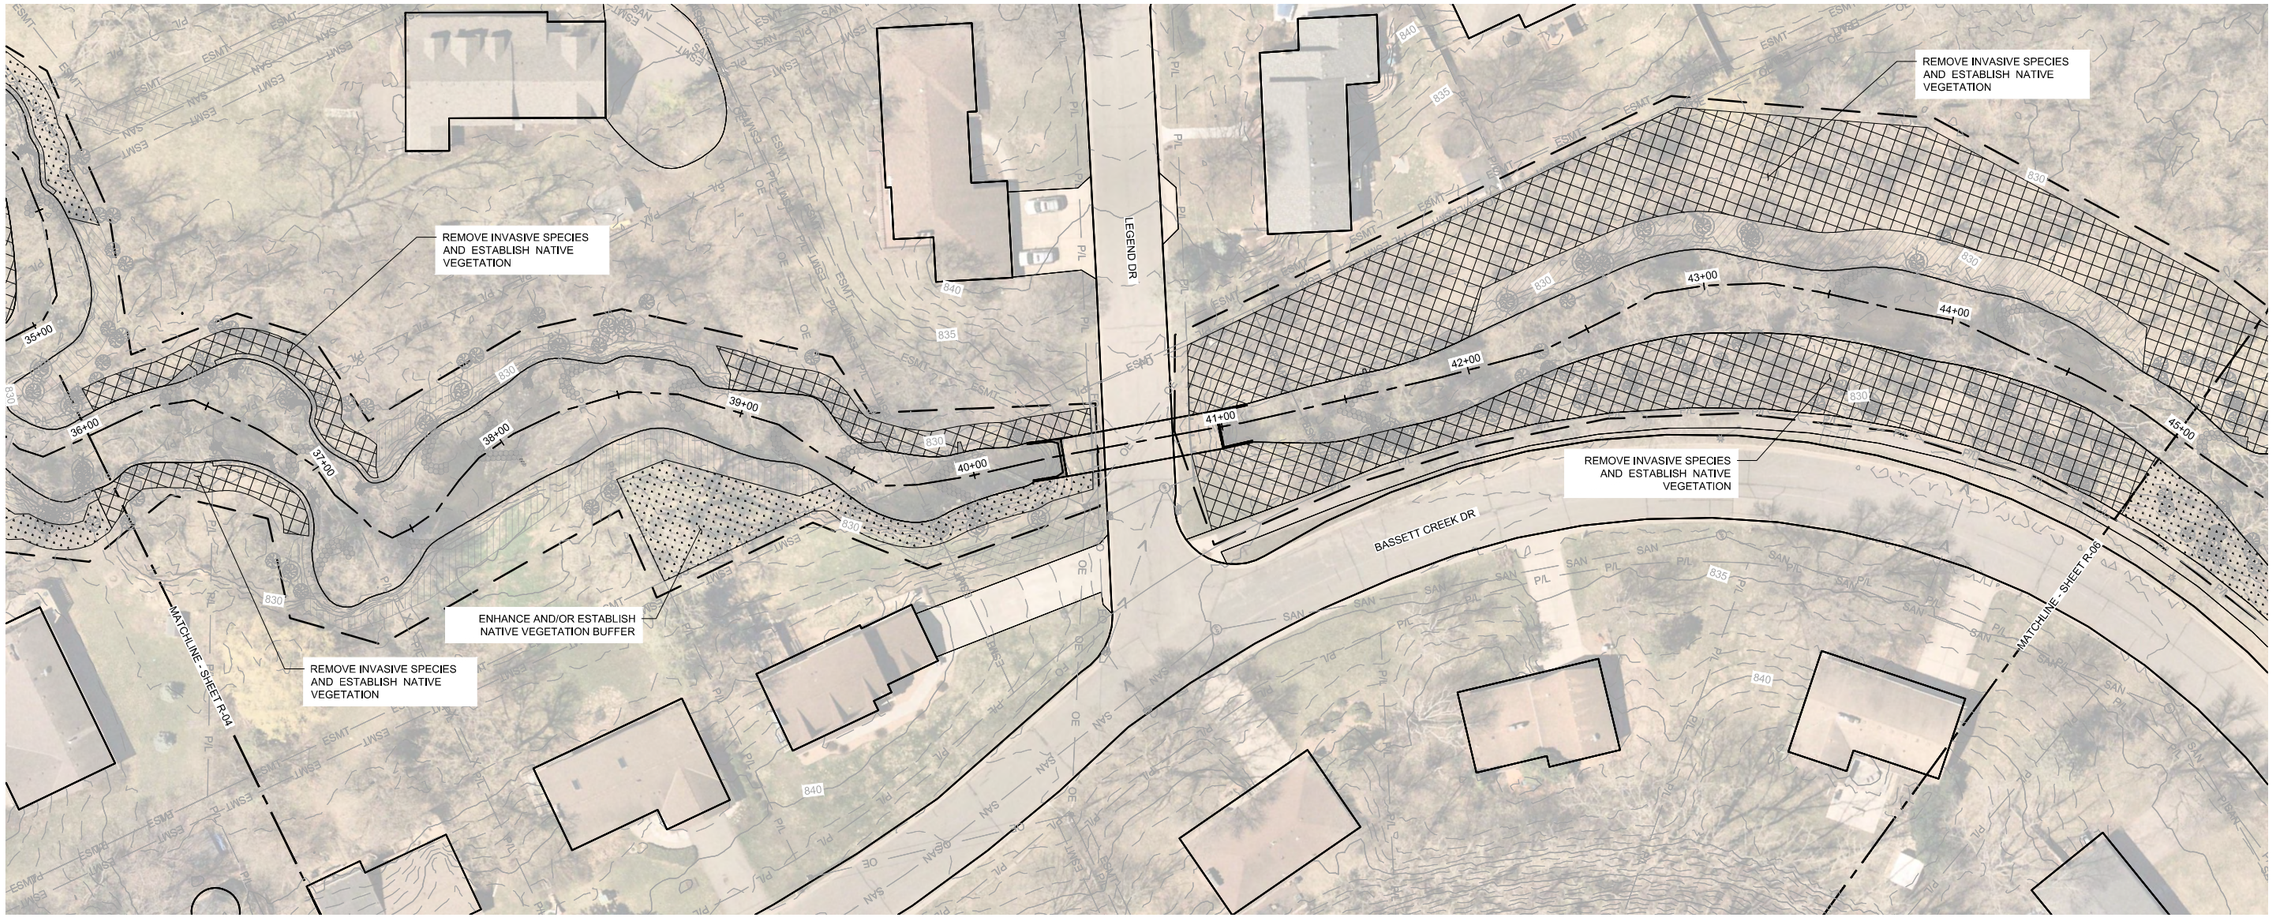

1 PLAN: BASSETT CREEK VEGETATION RESTORATION (STA. 36+00 TO 45+00)

0 30 60
SCALE IN FEET

50% DESIGN
ISSUED FOR REVIEW
NOT FOR CONSTRUCTION

I HEREBY CERTIFY THAT THIS PLAN, SPECIFICATION, OR REPORT WAS PREPARED BY ME OR UNDER MY DIRECT SUPERVISION AND THAT I AM A DULY LICENSED PROFESSIONAL ENGINEER UNDER THE LAWS OF THE STATE OF MINNESOTA.

PRINTED NAME -

SIGNATURE

DATE - LICENSE # -

#	BY	CHK	APP	DATE	RELEASE/REVISION DESCRIPTION
-	-	-	-	-	-
-	-	-	-	-	-
-	-	-	-	-	-
-	-	-	-	-	-
-	-	-	-	-	-
A	EPF	JCO	JCO	06/20/2025	ISSUED FOR REVIEW

BARR ENGINEERING CO.
4300 MARKETPOINTE DRIVE
SUITE 200
MINNEAPOLIS, MN 55435


PH: 1-800-632-2277
WWW.BARR.COM
MINNESOTA ENGINEERING FIRM
NUMBER 10104111545

BASSETT CREEK WATERSHED MANAGEMENT COMMISSION
GOLDEN VALLEY, MINNESOTA

BASSETT CREEK MAIN STEM RESTORATION - PHASE 2
GOLDEN VALLEY, MINNESOTA
VEGETATION RESTORATION PLAN
(STA. 36+00 TO 45+00)

BARR PROJECT # 23272114.00
DWG # R-05
REV # A

ORIGINAL DRAWING SIZE: ANSI FULL BLEED B (11.00" X 17.00" INCHES) | PLOT SCALE: 1:2 | PLOT DATE: 7/9/2025 3:35 PM
CAD USER: DILLON R. MARTIN | E:\E_MDES\N\23272114.00\23272114_R-XX.DWG

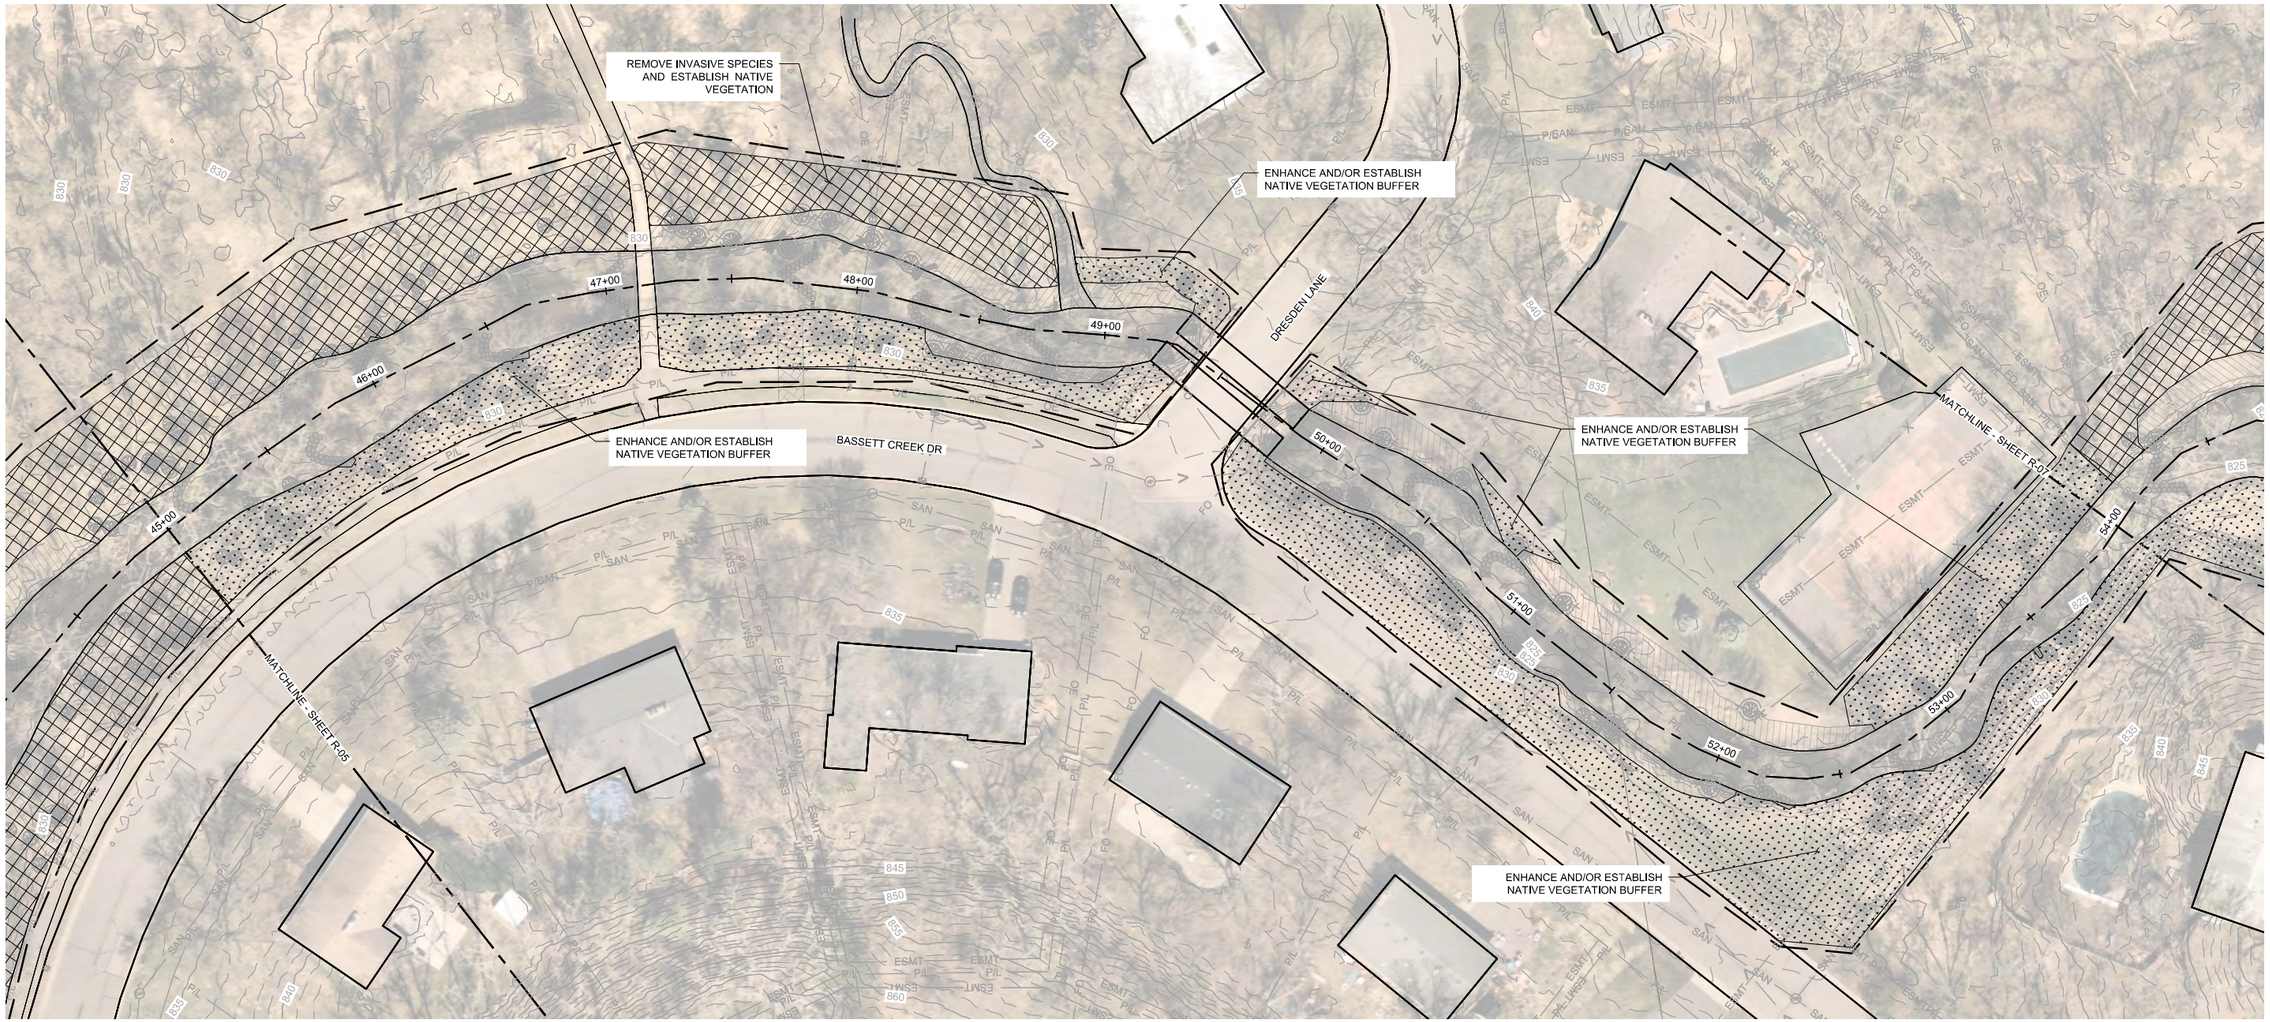

1 - PLAN: BASSETT CREEK VEGETATION RESTORATION (STA. 45+00 TO 54+00)

0 30 60
SCALE IN FEET

50% DESIGN
ISSUED FOR REVIEW
NOT FOR CONSTRUCTION

I HEREBY CERTIFY THAT THIS PLAN, SPECIFICATION, OR REPORT WAS PREPARED BY ME OR UNDER MY DIRECT SUPERVISION AND THAT I AM A DULY LICENSED PROFESSIONAL ENGINEER UNDER THE LAWS OF THE STATE OF MINNESOTA.

PRINTED NAME -

SIGNATURE

DATE - , LICENSE # -

#	BY	CHK	APP	DATE	RELEASE/REVISION DESCRIPTION
-	-	-	-	-	-
-	-	-	-	-	-
-	-	-	-	-	-
-	-	-	-	-	-
-	-	-	-	-	-
A	EPF	JCO	JCO	06/20/2025	ISSUED FOR REVIEW


BARR
BARR ENGINEERING CO.
4300 MARKETPOINTE DRIVE
SUITE 200
MINNEAPOLIS, MN 55435
PH: 1-800-632-2277
WWW.BARR.COM
MINNESOTA ENGINEERING FIRM
NUMBER 10104111545

BASSETT CREEK WATERSHED MANAGEMENT COMMISSION
GOLDEN VALLEY, MINNESOTA

BASSETT CREEK MAIN STEM RESTORATION - PHASE 2
GOLDEN VALLEY, MINNESOTA
VEGETATION RESTORATION PLAN
(STA. 45+00 TO 54+00)

BARR PROJECT # 23272114.00
DWG # R-06
REV # A

ORIGINAL DRAWING SIZE: ANSI FULL BLEED B (11.00" X 17.00" INCHES) PLOT SCALE: 1:2 PLOT DATE: 7/9/2025 1:24 PM
CADD USER: DILLON.R.MARTIN FILE: M:\ES\MN\23\23272114.00\23272114_R-XX.DWG

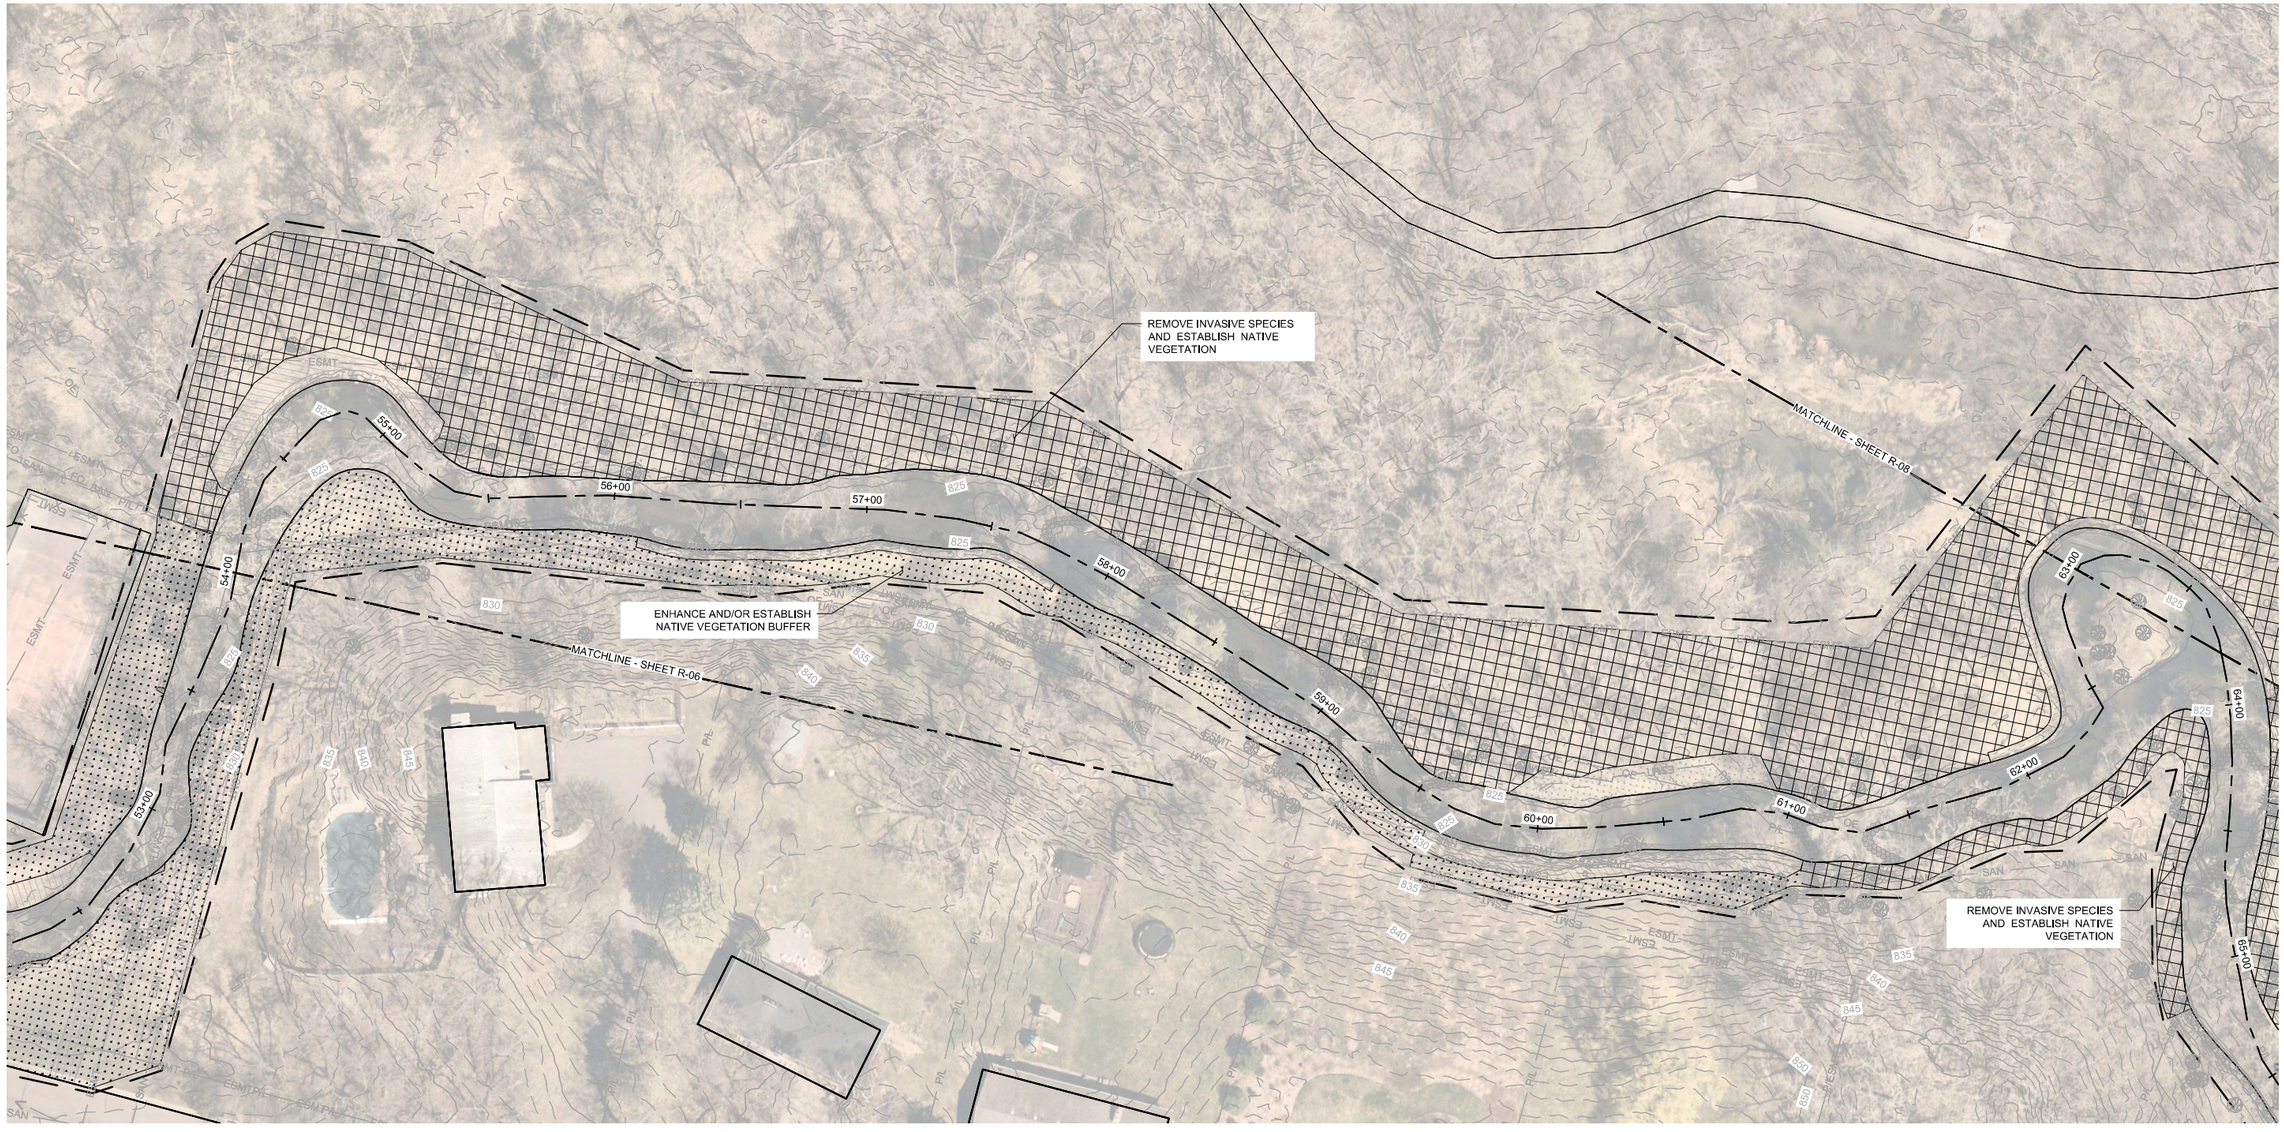

1 PLAN: BASSETT CREEK VEGETATION RESTORATION (STA. 54+00 TO 63+00)

0 30 60
SCALE IN FEET

50% DESIGN
ISSUED FOR REVIEW
NOT FOR CONSTRUCTION

I HEREBY CERTIFY THAT THIS PLAN, SPECIFICATION, OR REPORT WAS PREPARED BY ME OR UNDER MY DIRECT SUPERVISION AND THAT I AM A DULY LICENSED PROFESSIONAL ENGINEER UNDER THE LAWS OF THE STATE OF MINNESOTA.

PRINTED NAME -

SIGNATURE

DATE -, LICENSE # -

#	BY	CHK	APP	DATE	RELEASE/REVISION DESCRIPTION
-	-	-	-	-	-
-	-	-	-	-	-
-	-	-	-	-	-
-	-	-	-	-	-
-	-	-	-	-	-
A	EPF	JCO	JCO	06/20/2025	ISSUED FOR REVIEW

BARR ENGINEERING CO.
4300 MARKETPOINTE DRIVE
SUITE 200
MINNEAPOLIS, MN 55435


PH: 1-800-632-2277
WWW.BARR.COM
MINNESOTA ENGINEERING FIRM
NUMBER 10104111545

BASSETT CREEK WATERSHED MANAGEMENT COMMISSION
GOLDEN VALLEY, MINNESOTA

BASSETT CREEK MAIN STEM RESTORATION - PHASE 2
GOLDEN VALLEY, MINNESOTA
VEGETATION RESTORATION PLAN
(STA. 54+00 TO 63+00)

BARR PROJECT # 23272114.00
DWG # R-07
REV # A

ORIGINAL DRAWING SIZE: ANSI FULL BLEED B (11.00 X 17.00 INCHES) PLOT SCALE: 1:2 PLOT DATE: 7/9/2025 9:12 AM
CADD USER: DILLON A. MARTIN FILE: M:\ES\SN\23272114.00\23272114_R-XX.DWG

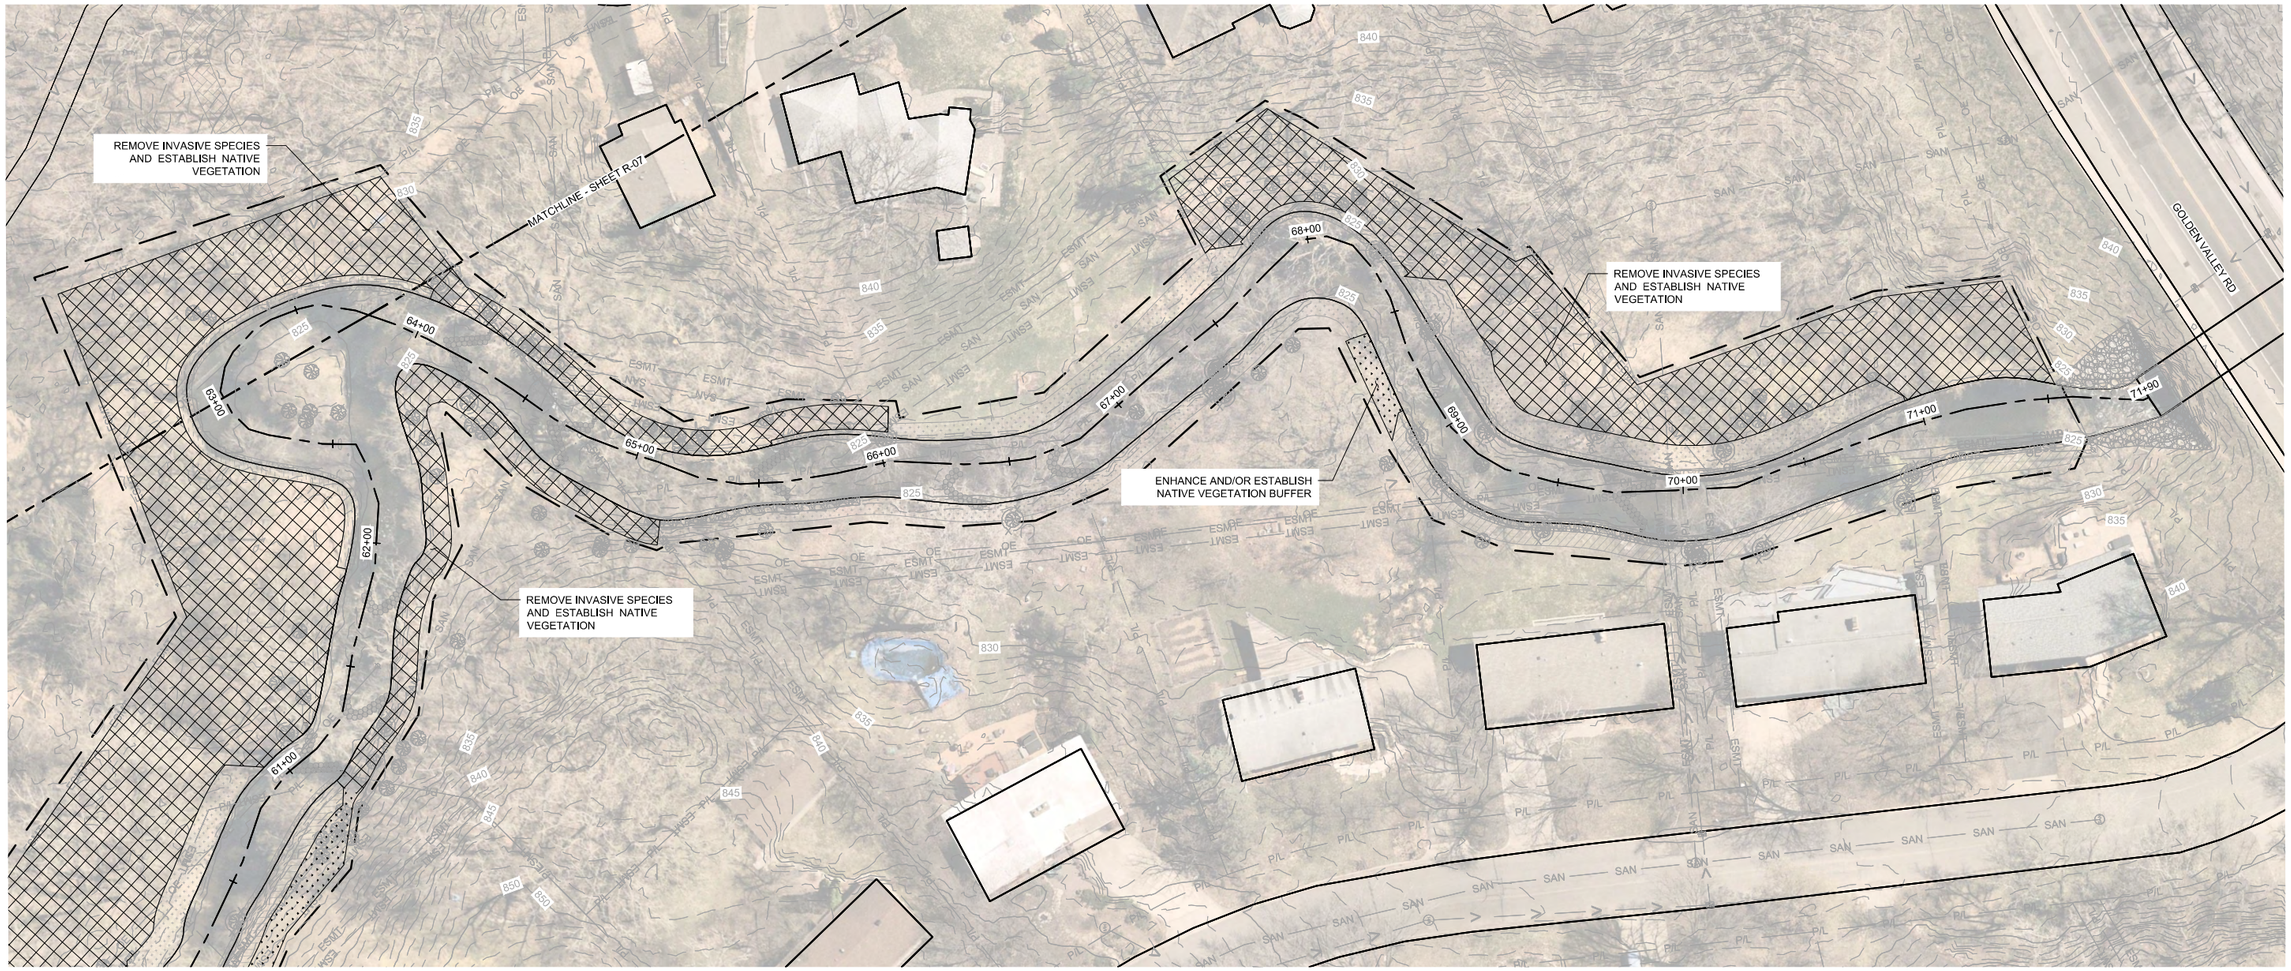

1 PLAN: BASSETT CREEK VEGETATION RESTORATION (STA. 63+00 TO 72+00)

0 30 60
SCALE IN FEET

50% DESIGN
ISSUED FOR REVIEW
NOT FOR CONSTRUCTION

I HEREBY CERTIFY THAT THIS PLAN, SPECIFICATION, OR REPORT WAS PREPARED BY ME OR UNDER MY DIRECT SUPERVISION AND THAT I AM A DULY LICENSED PROFESSIONAL ENGINEER UNDER THE LAWS OF THE STATE OF MINNESOTA.

PRINTED NAME _____

SIGNATURE _____

DATE _____, LICENSE # _____

#	BY	CHK	APP	DATE	RELEASE/REVISION DESCRIPTION
-	-	-	-	-	-
-	-	-	-	-	-
-	-	-	-	-	-
-	-	-	-	-	-
-	-	-	-	-	-
A	EPF	JCO	JCO	06/20/2025	ISSUED FOR REVIEW

BARR ENGINEERING CO.
4300 MARKETPOINTE DRIVE
SUITE 200
MINNEAPOLIS, MN 55435

PH: 1-800-632-2277
WWW.BARR.COM
MINNESOTA ENGINEERING FIRM
NUMBER 10104111545

BASSETT CREEK WATERSHED MANAGEMENT COMMISSION
GOLDEN VALLEY, MINNESOTA

BASSETT CREEK MAIN STEM RESTORATION - PHASE 2
GOLDEN VALLEY, MINNESOTA
VEGETATION RESTORATION PLAN
(STA. 63+00 TO 72+00)

BARR PROJECT # 23272114.00
DWG # R-08
REV # A

ORIGINAL DRAWING SIZE: ANSI FULL BLEED B (11.00" X 17.00" INCHES) PLOT SCALE: 1:2 PLOT DATE: 7/9/2025 1:28 PM
CADD USER: CULLON R. MARTIN FILE: M:\ESS\BN\23\23272114.00\23272114_RAX.DWG